GARDEN AND WEEKEND HOUSES

Remove Watermark Now

IDALION

OIKOSDECOR
pdfelement

68mm 6x10

Architect name:	Thickness:	Type:	Project name:	Project No:	Year:	Page:
	68mm	**Standard**		**v.1**	**2019**	**1**

Remove Watermark Now

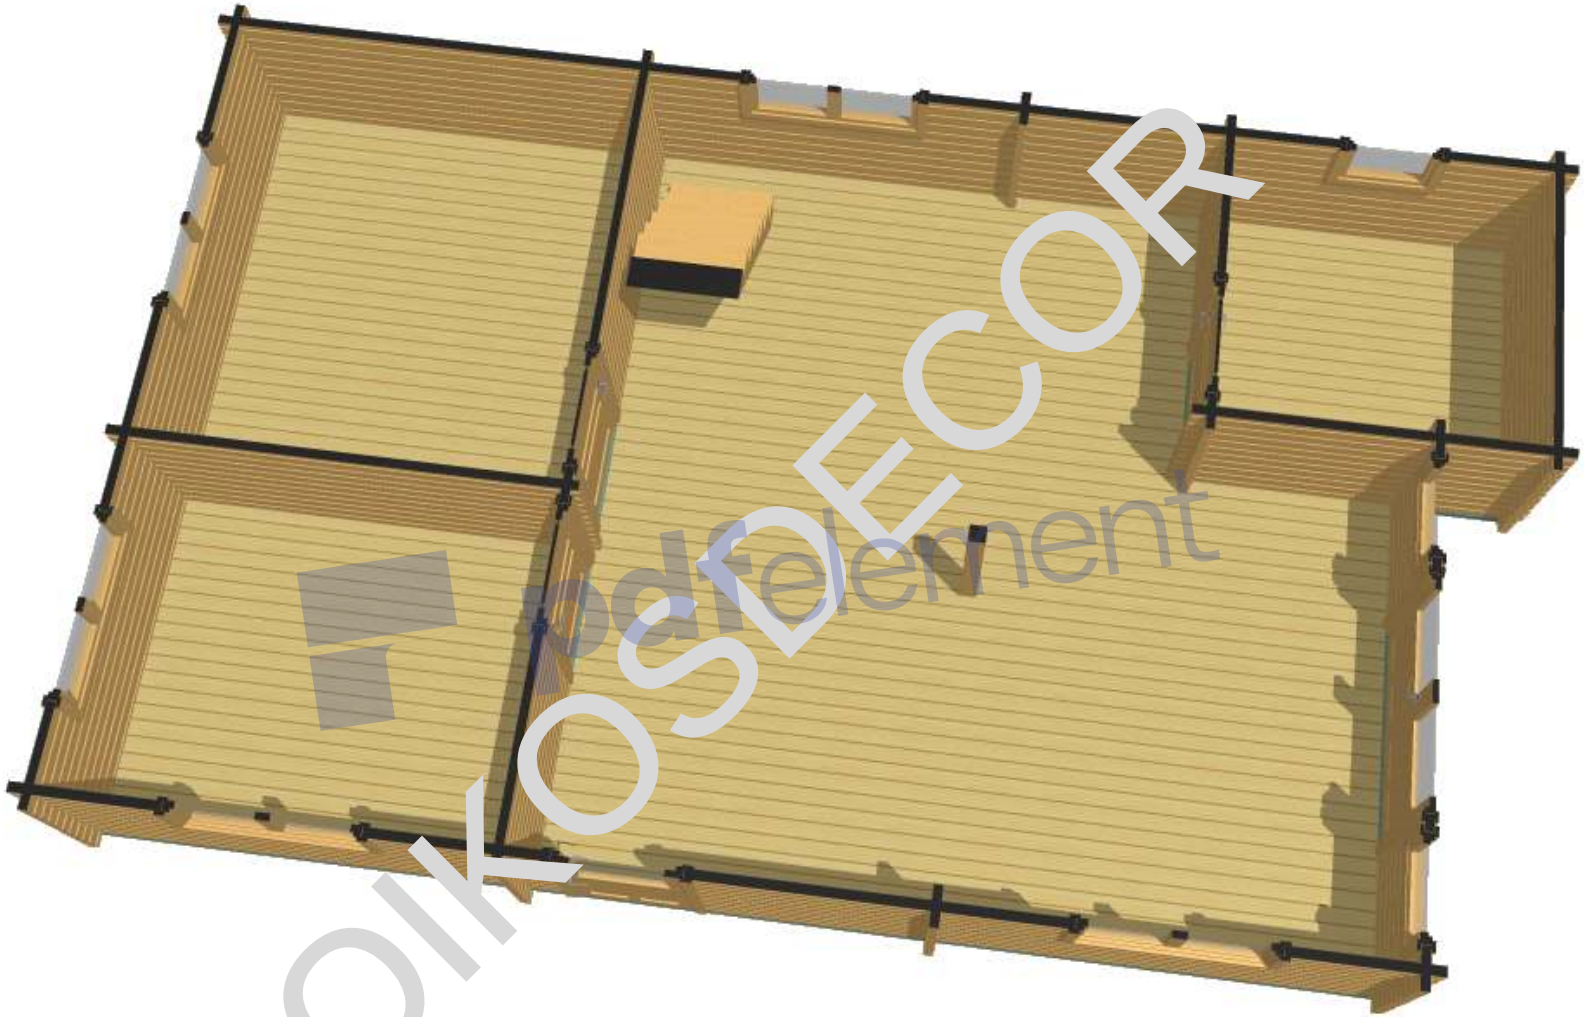

OIKOSDECOR
pdfelement

Architect name:	Thickness:	Type:	Project name:	Project No:	Year:	Page:
	68mm	**Standard**	**6x10**	**v.1**	**2019**	**2**

Remove Watermark Now

OIKOSDECOR
pdfelement

Architect name:	Thickness:	Type:	Project name:	Project No:	Year:	Page:
a	68mm	Standard	6x10	v.1	2019	3

Ground floor plan 1:50

Remove Watermark Now

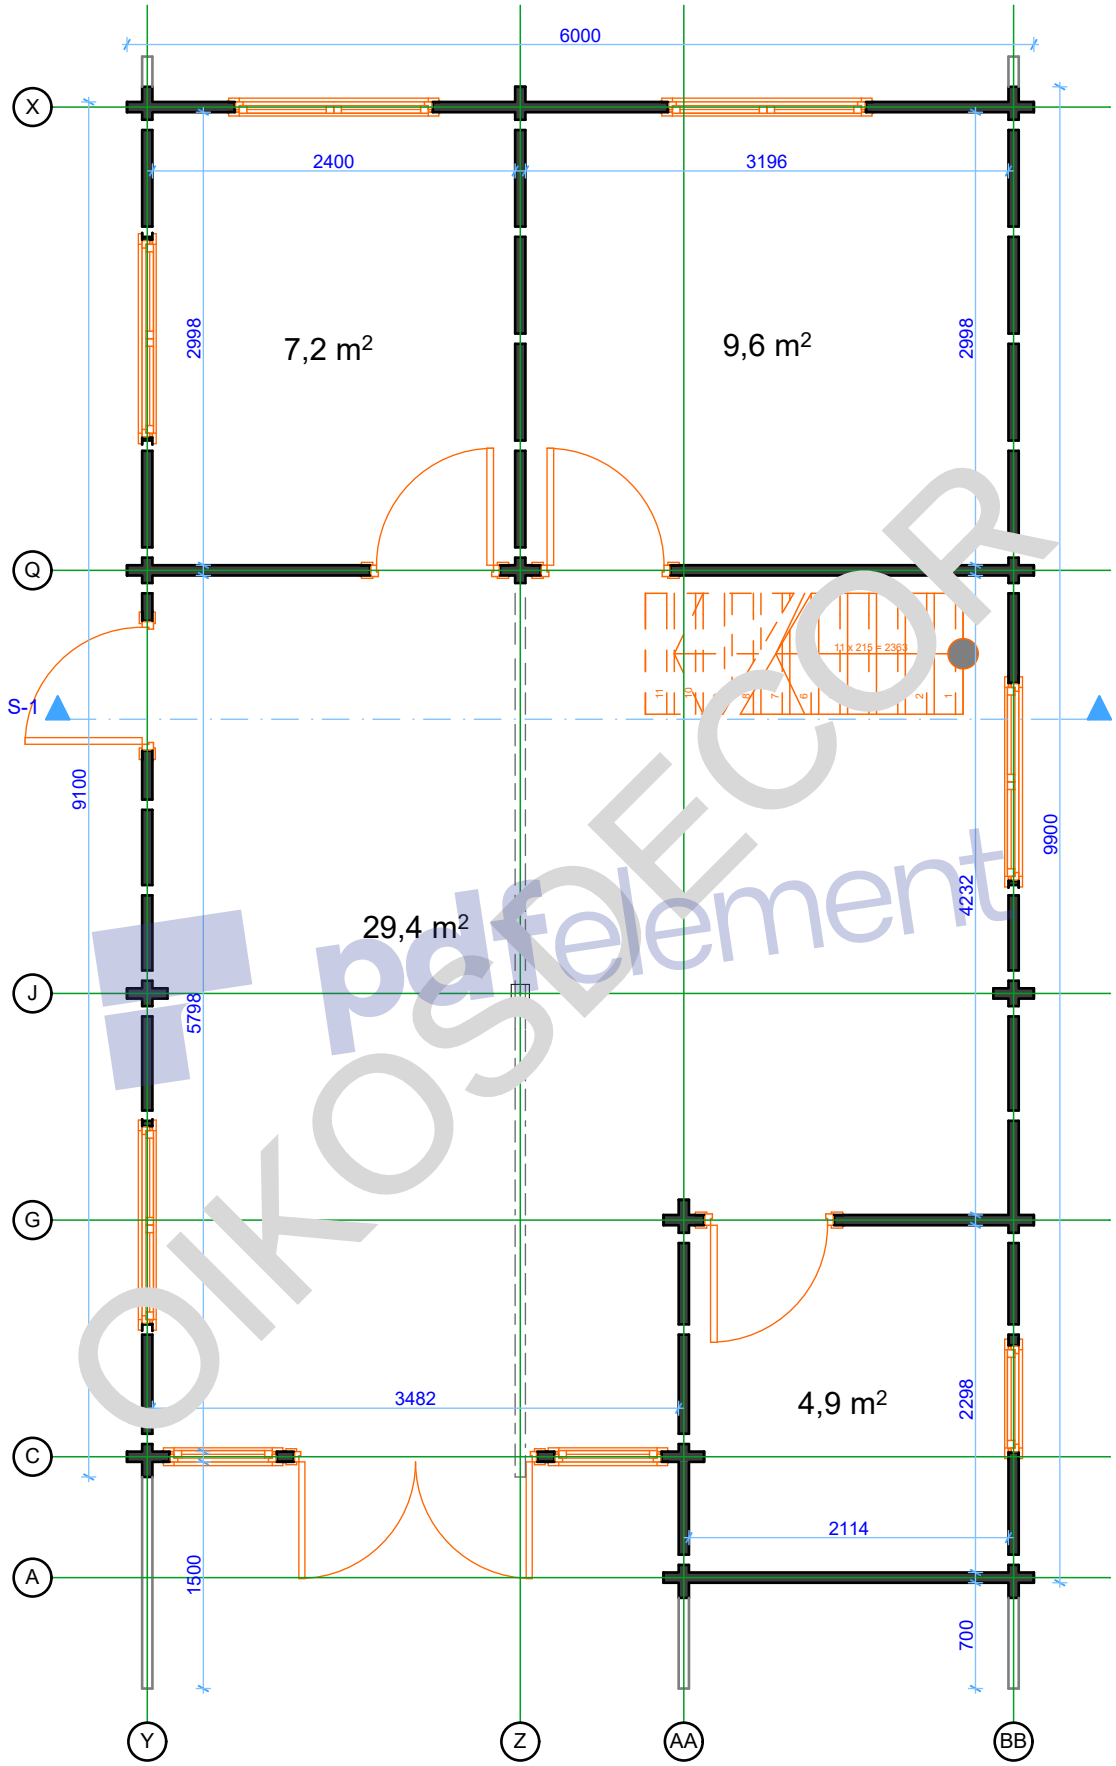

pdfelement
OIKOSDECOR

Architect name:	Thickness:	Type:	Project name:	Project No:	Year:	Page:
	68mm	**Standard**		**v.1**	**2019**	**4**

First floor plan 1:50

Remove Watermark Now

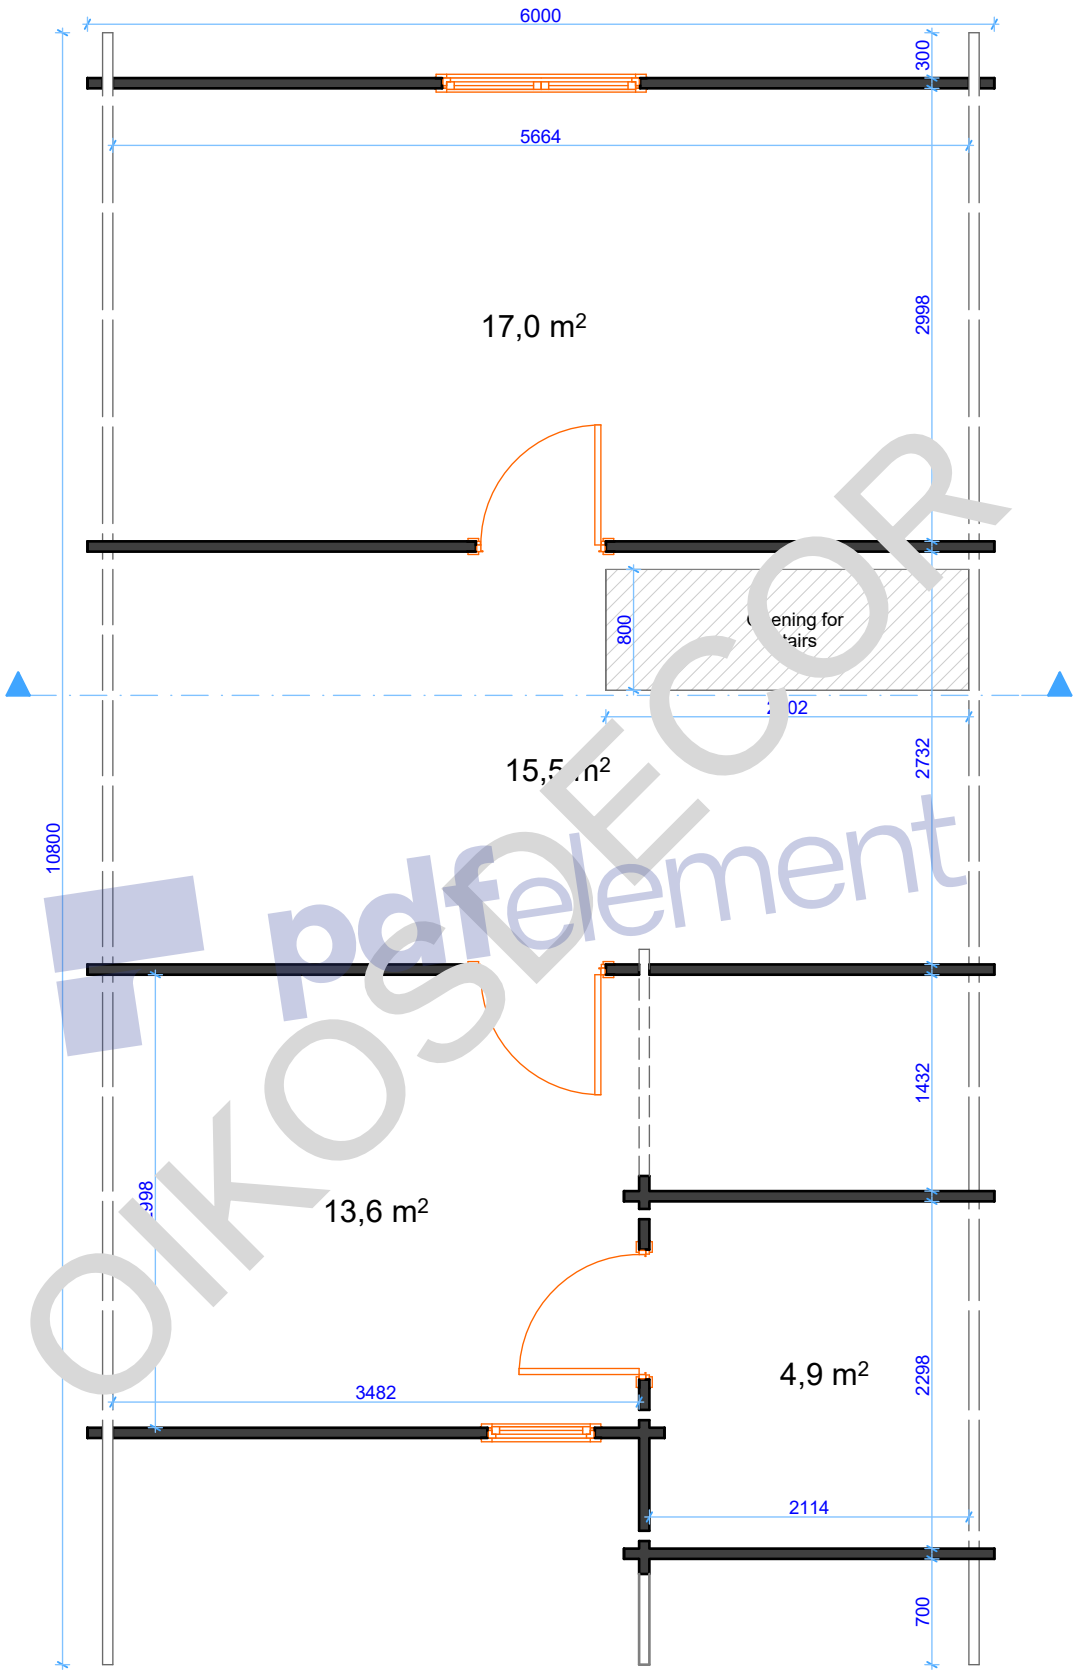

pdfelement
OIKOSDECOR

Architect name:	Thickness:	Type:	Project name:	Project No:	Year:	Page:
	68mm	**Standard**		**v.1**	**2019**	**5**

Remove Watermark Now

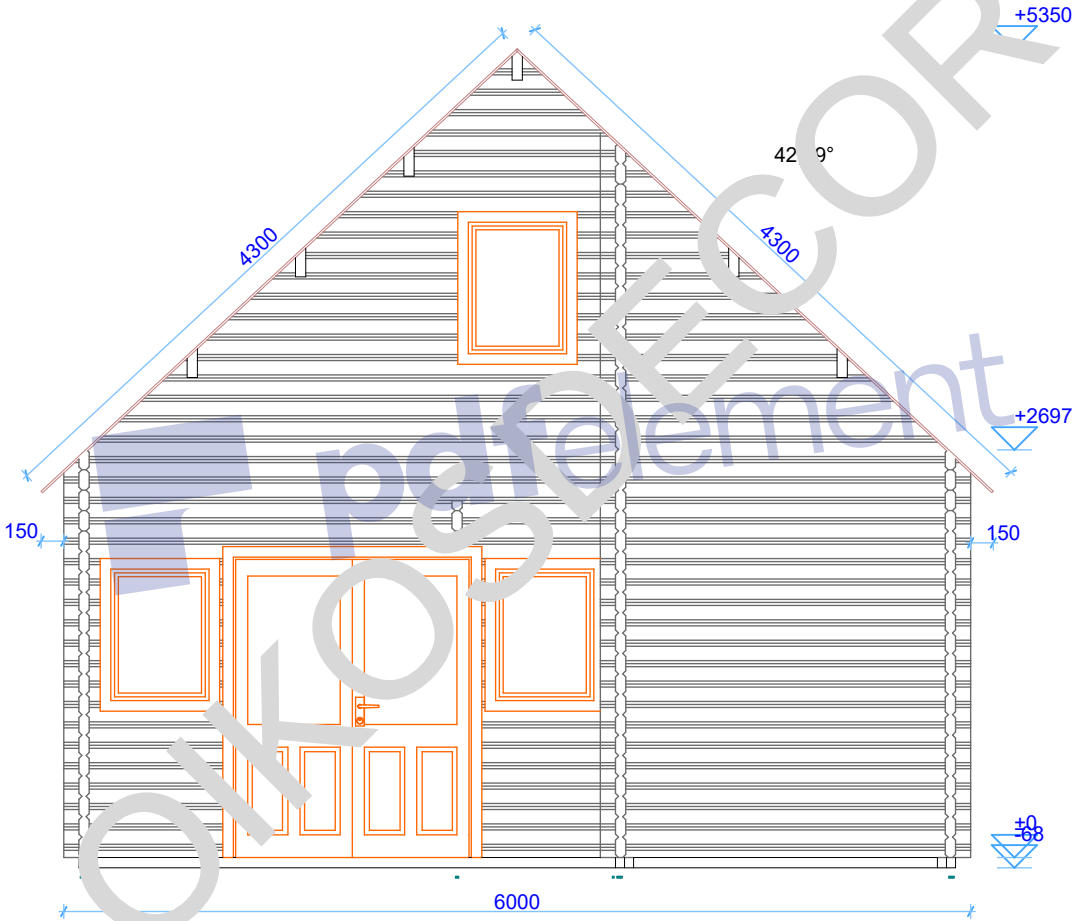

pdfelement
OKOSFECOR

Remove Watermark Now

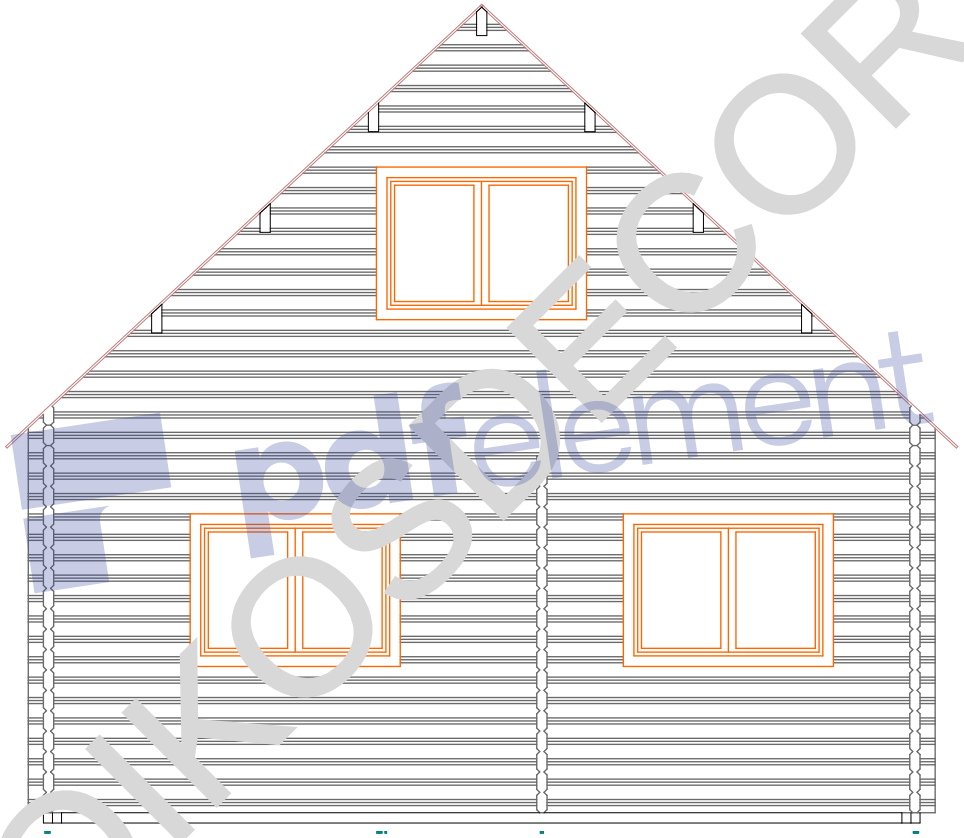

pdfelement
OIKOSFOR

Remove Watermark Now

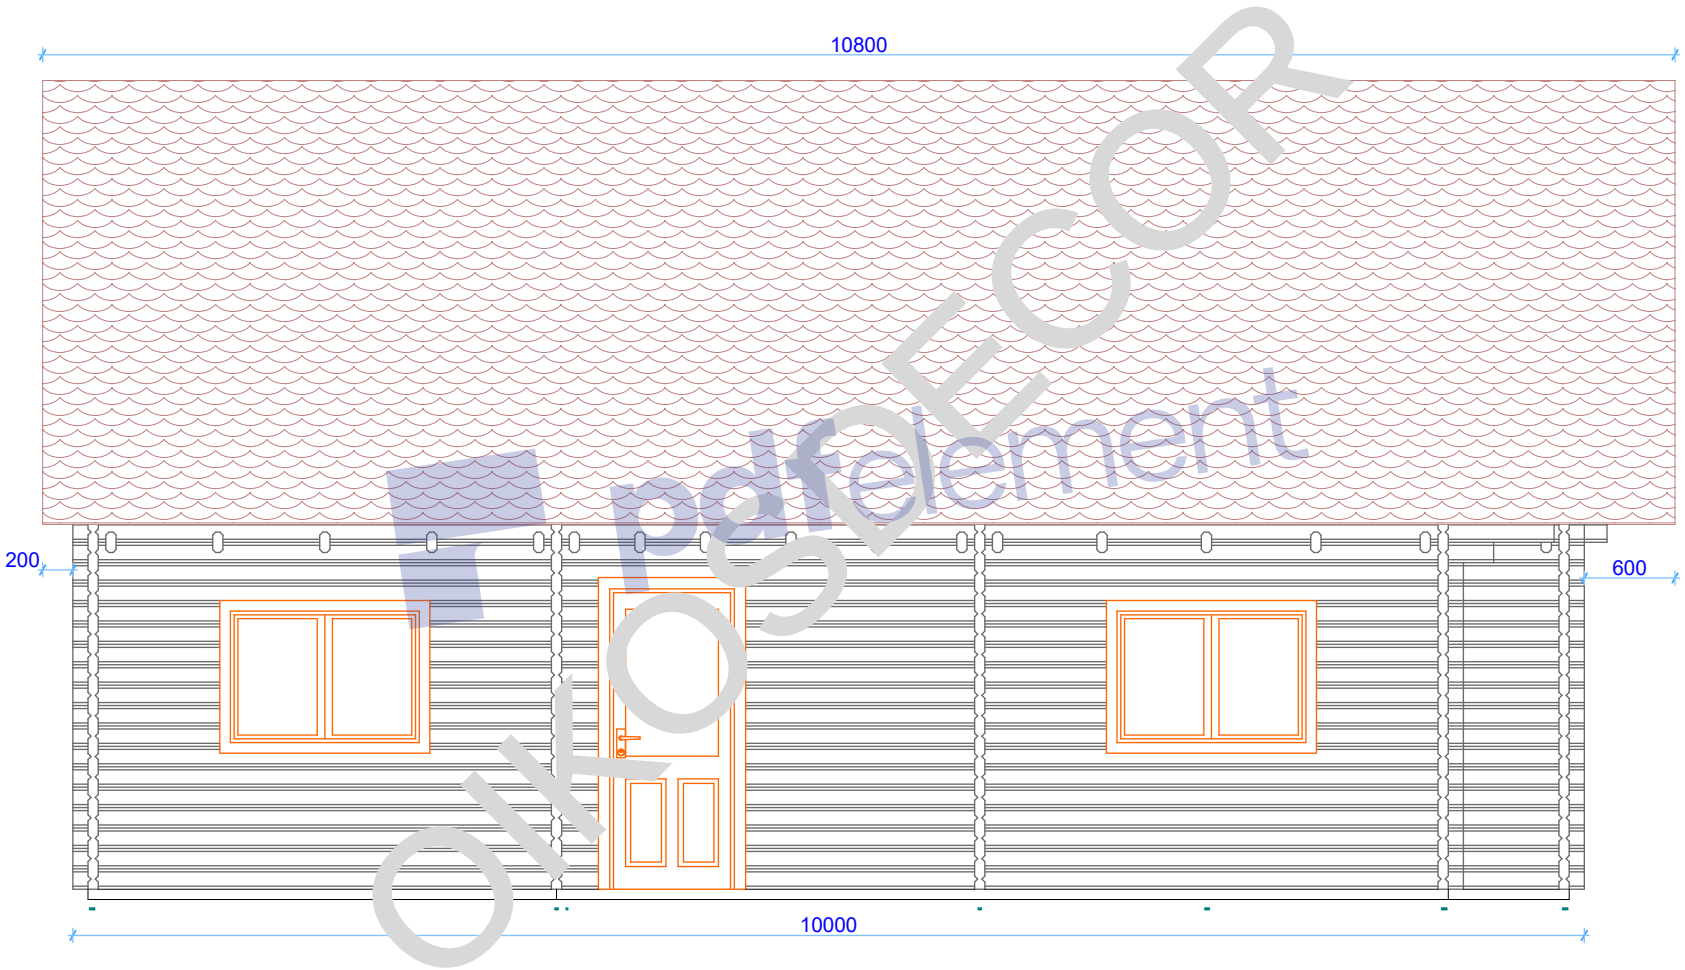

pdfelement
OKOFEN

Remove Watermark Now

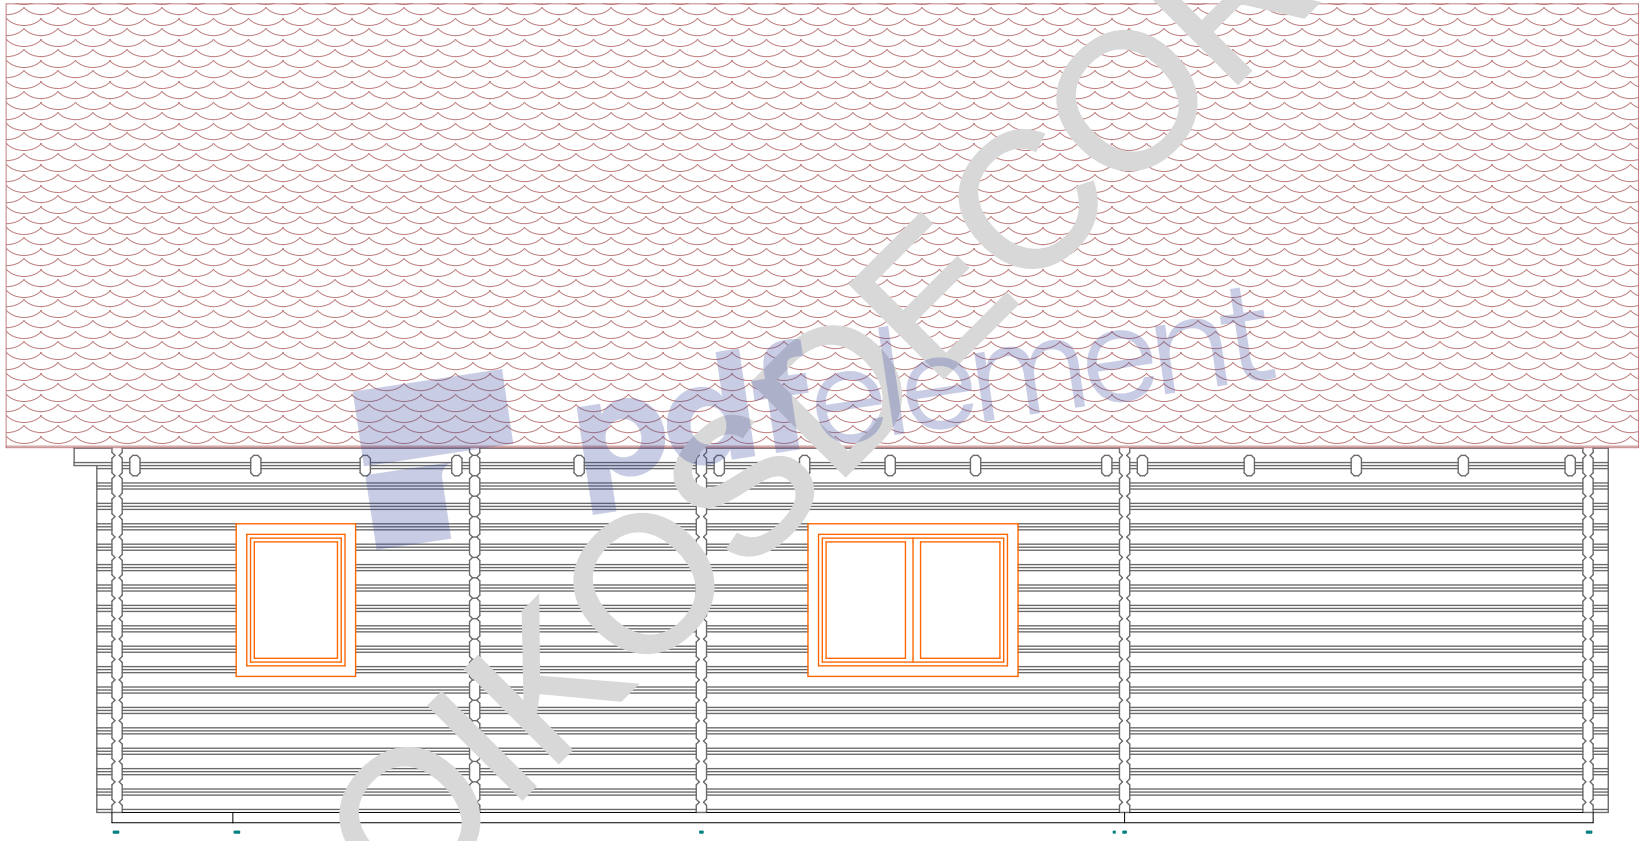

pdfelement
OKOSFECOR

Remove Watermark Now

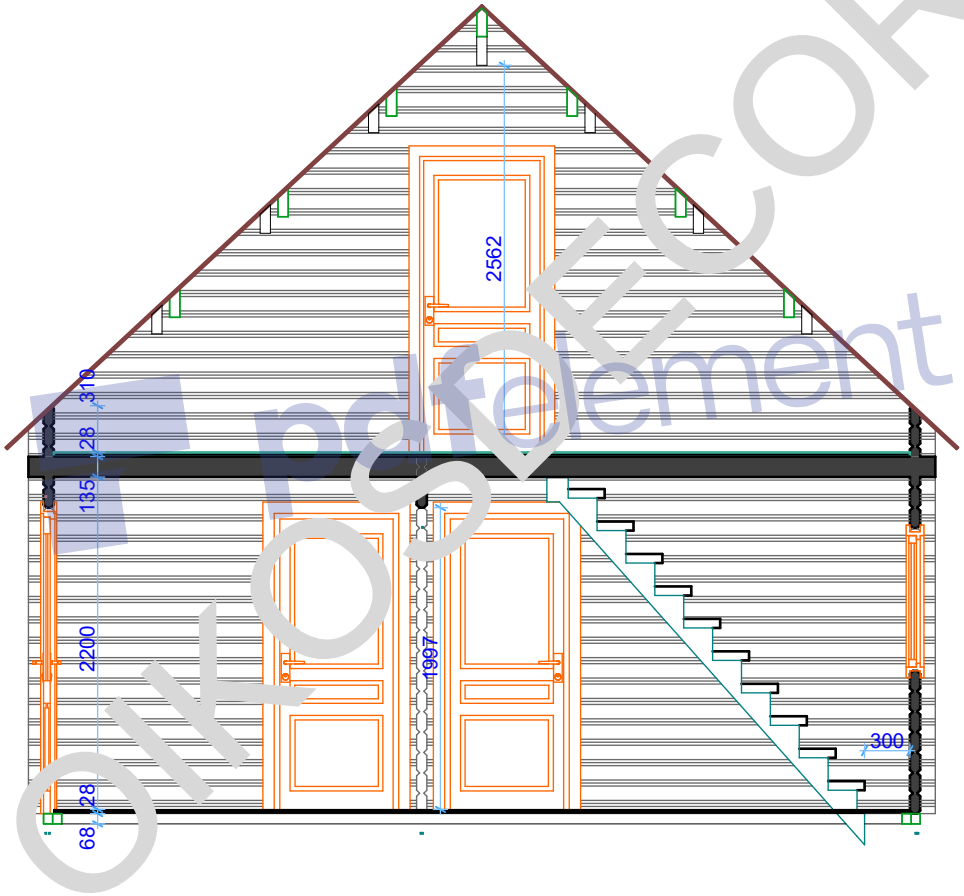

pdfelement
ONLY FOR DECOR