Remove Watermark Now

pdfelement

44 mm Ikaria

Architect name:	Thickness:	Type:	Project name:	Project No:	Year:	Page:
OIKOSDECOR	**44 mm**	**Custom**	**Ikaria**		**2019**	**1**

OIKOSDECOR

OikosDecor
Remove Watermark Now

WALLS & PURLINS POSITIONS

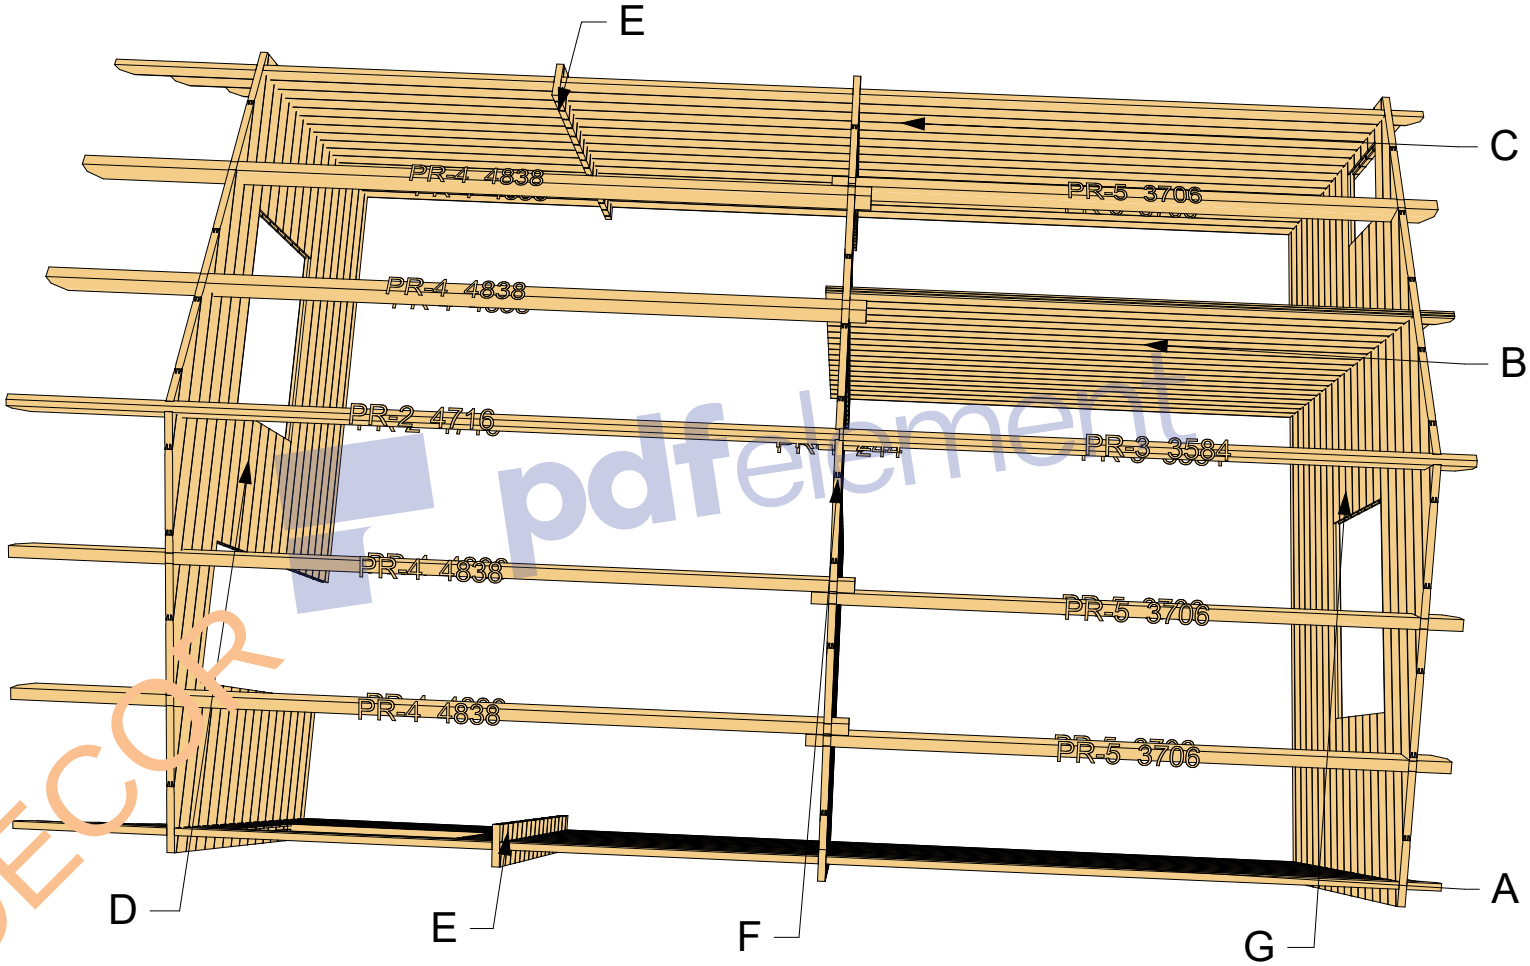

pdfelement
OIKOSDECOR

Architect name:	Thickness:	Type:	Project name:	Project No:	Year:	Page:
	44 mm	Custom	Ikaria		2019	2

Remove Watermark Now

GROUND FLOOR 1:50

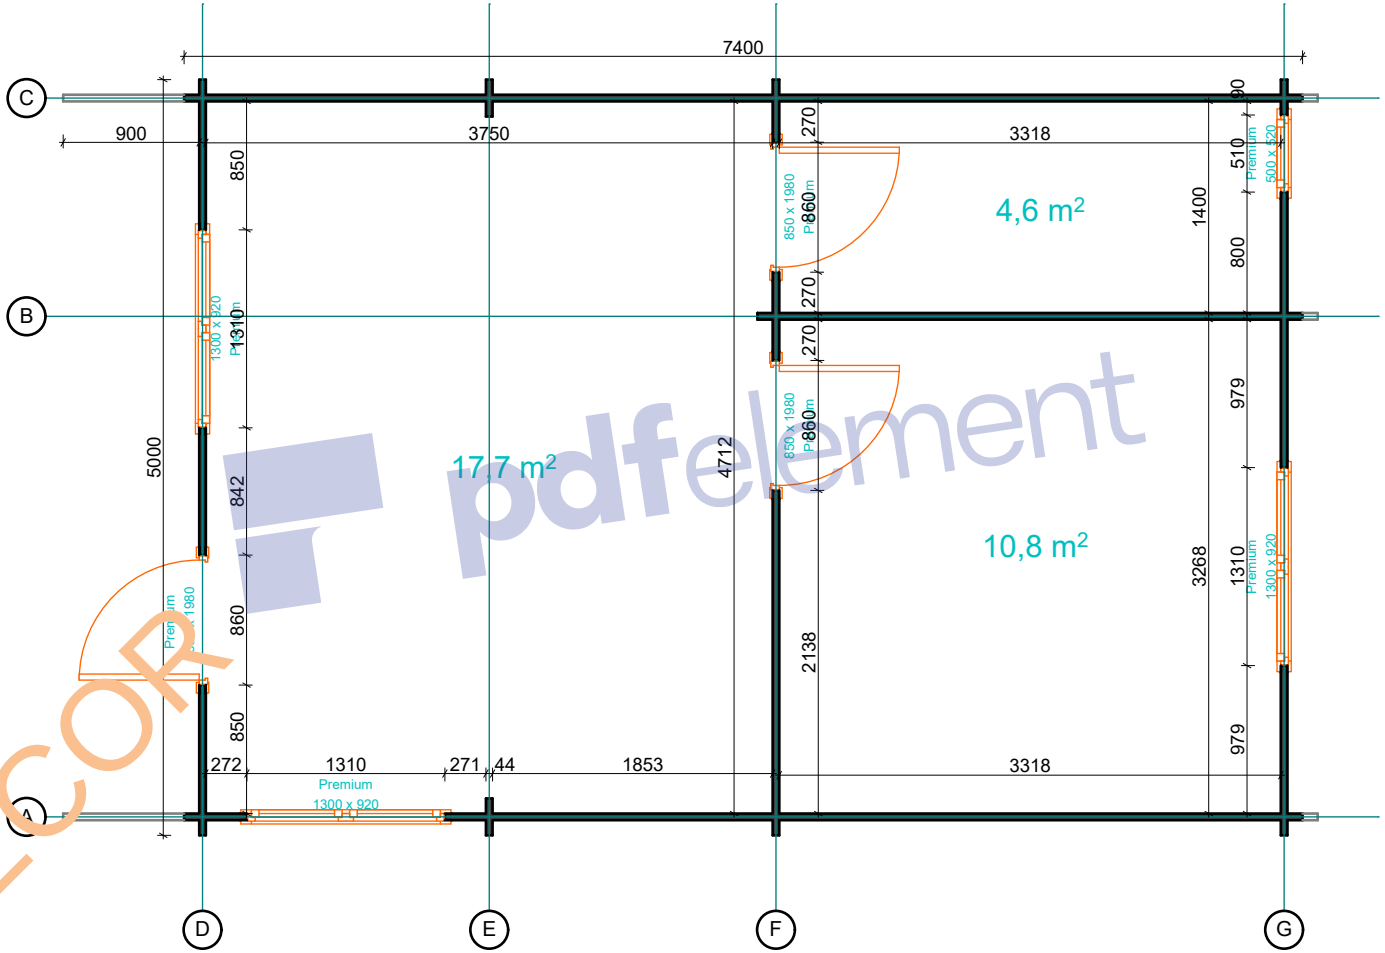

pdfelement

OIKOSDECOR

Architect name:	Thickness:	Type:	Project name:	Project No:	Year:	Page:
OIKOSDECOR	44 mm	Custom	Ikaria		2019	3

Remove Watermark Now

FLOOR BOARDS 1:50

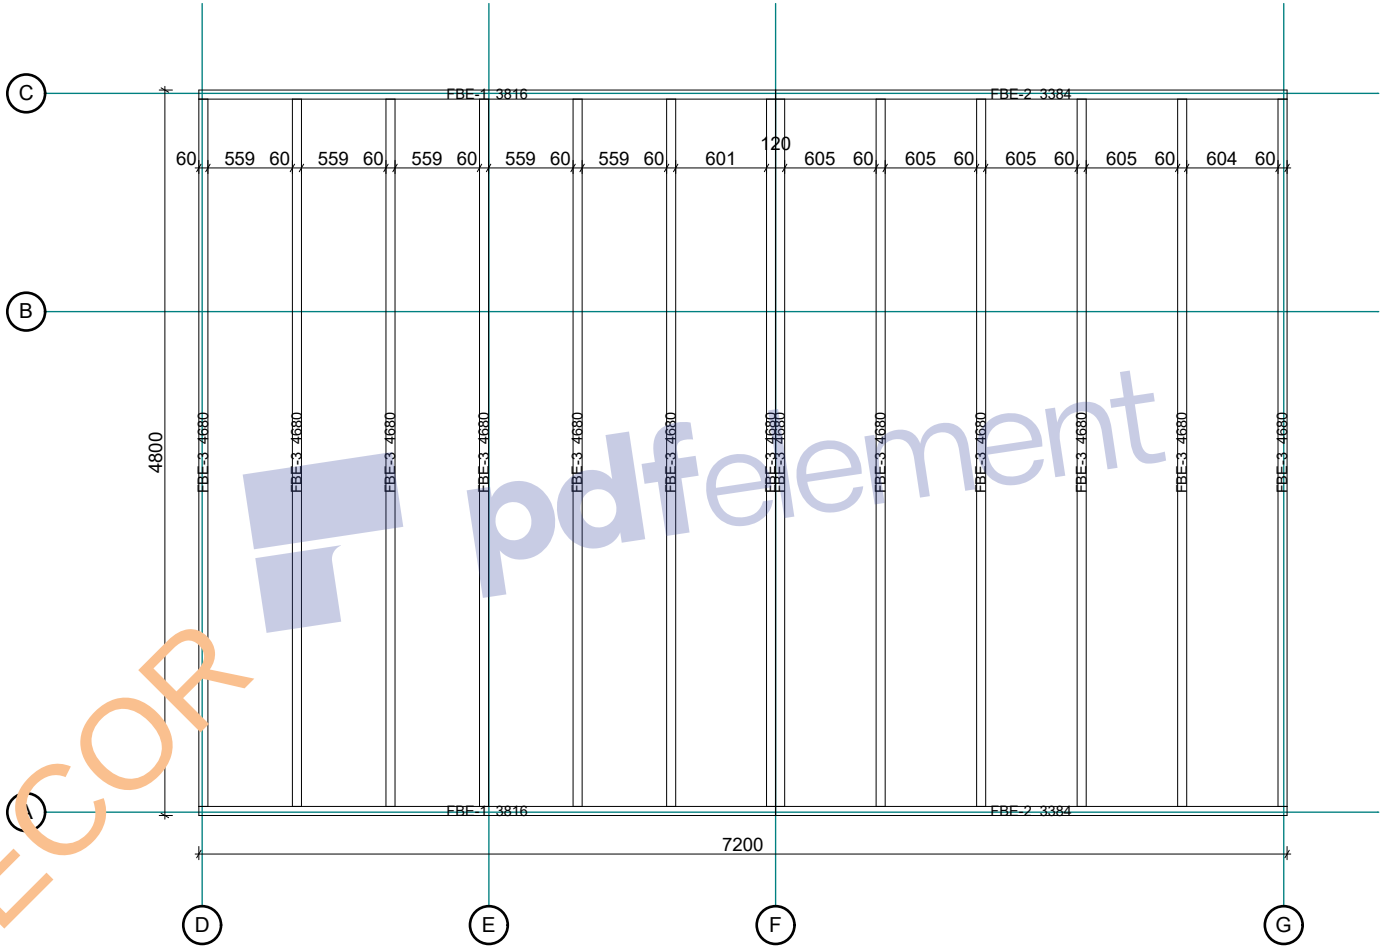

pdfelement
OIKOSDECOR

Architect name:	Thickness:	Type:	Project name:	Project No:	Year:	Page:
OIKOSDECOR	44 mm	Custom	Ikaria		2019	4

Remove Watermark Now
OikosDecor

FLOOR BOARDS 1:50

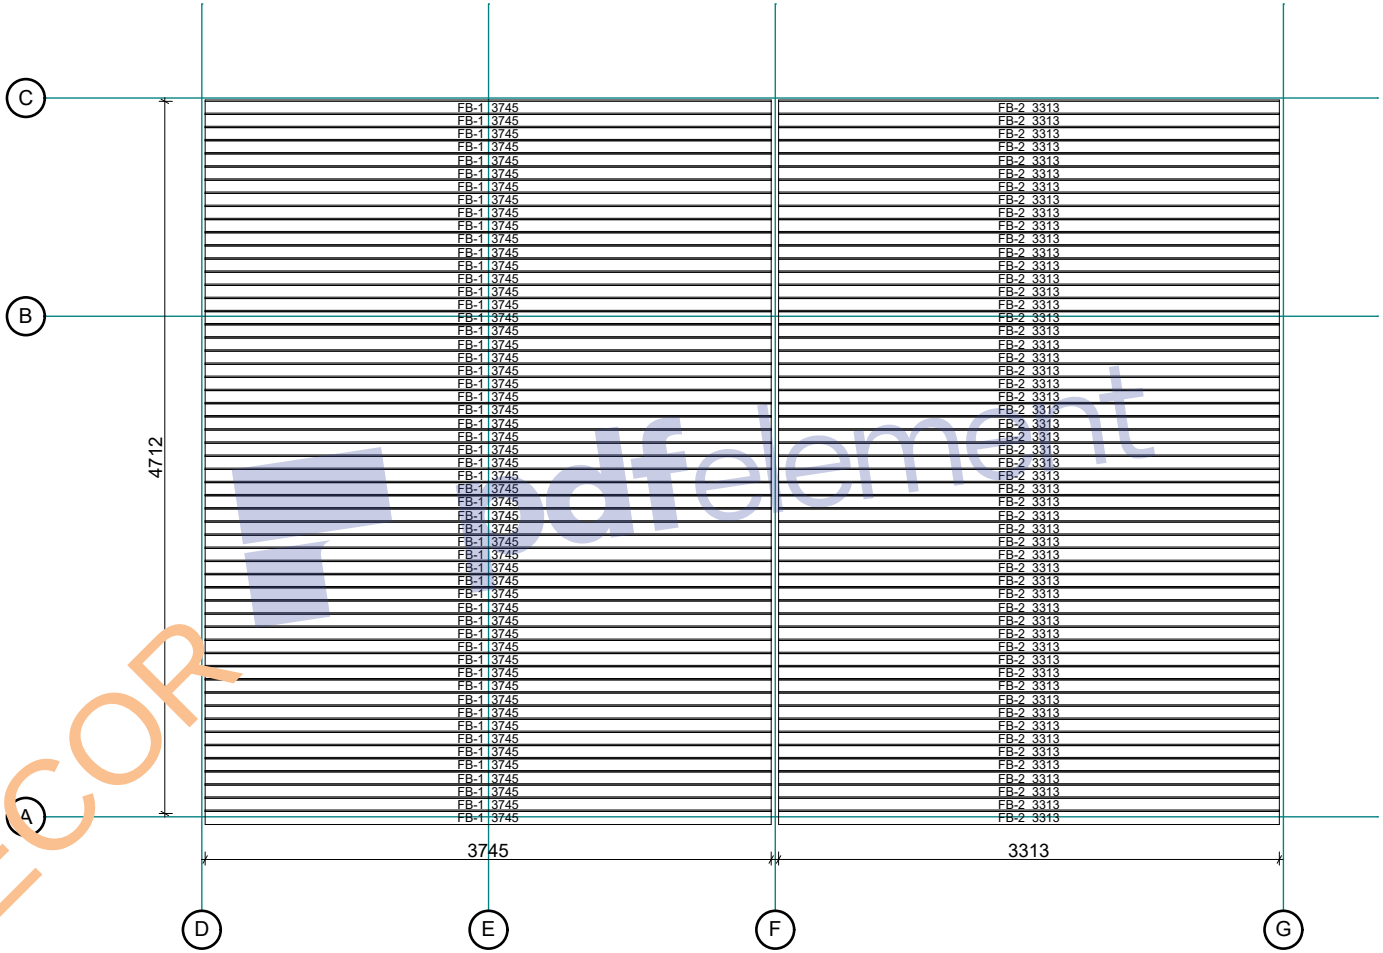

pdfelement
OIKOSDECOR

Architect name:	Thickness:	Type:	Project name:	Project No:	Year:	Page:
Laura Daubaraitė	**44 mm**	**Custom**	**Ikaria**		**2019**	**5**

Remove Watermark Now

ROOF BOARDS 1:50

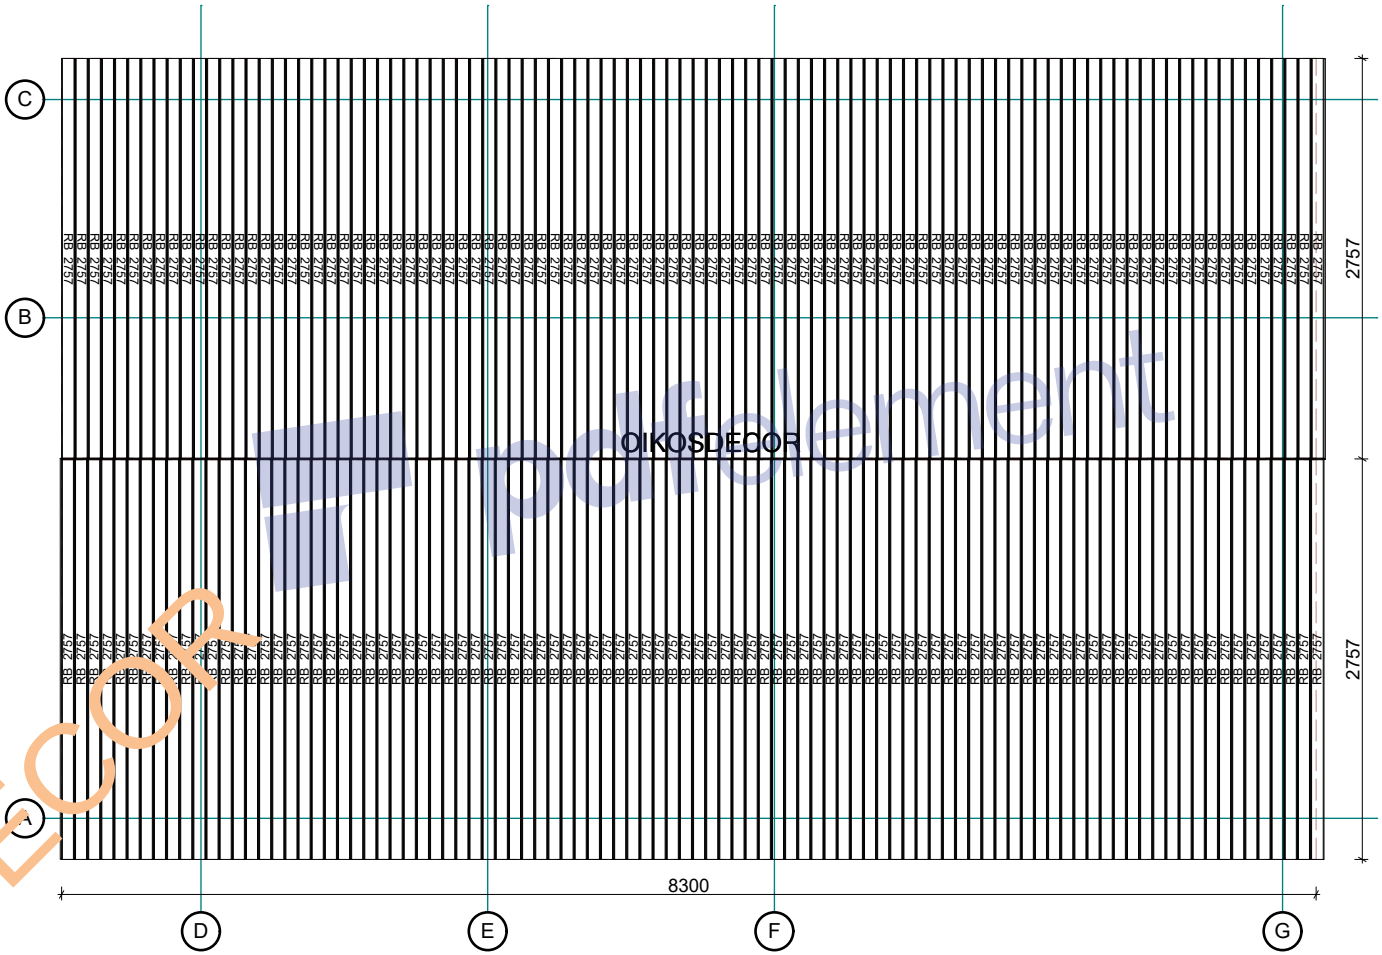

OIKOSDECOR

Architect name:	Thickness:	Type:	Project name:	Project No:	Year:	Page:
	44 mm	Custom	Ikaria		2019	6

OikosDecor
Remove Watermark Now

WALL B 1:50

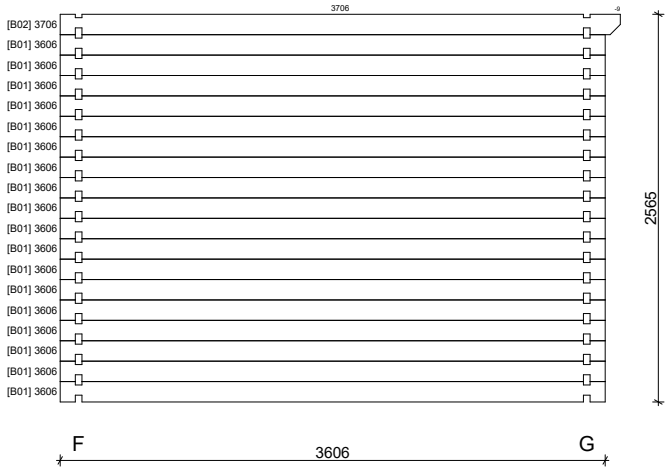

WALL A 1:50

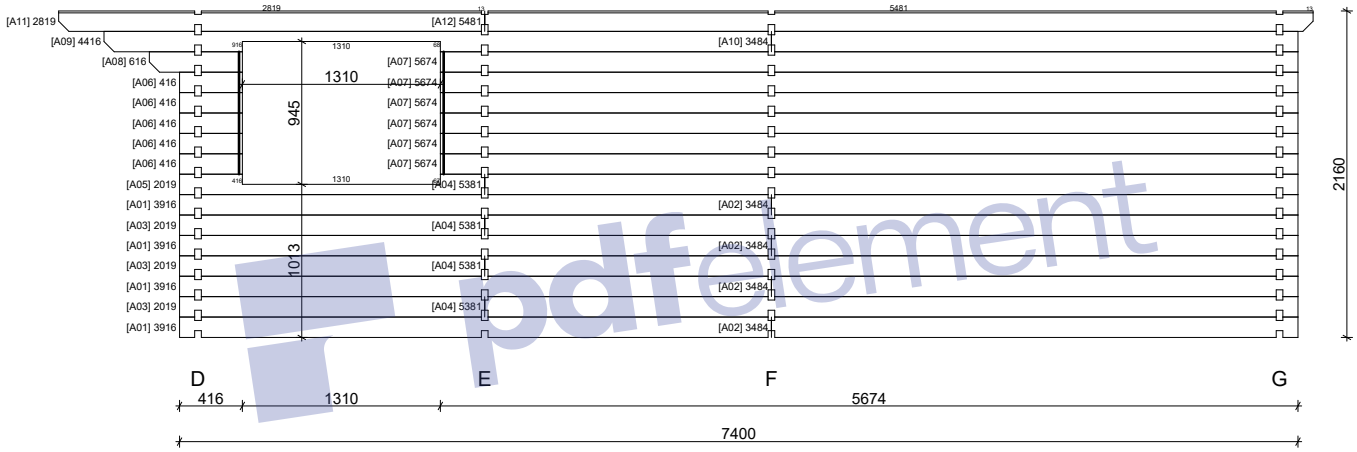

WALL C 1:50

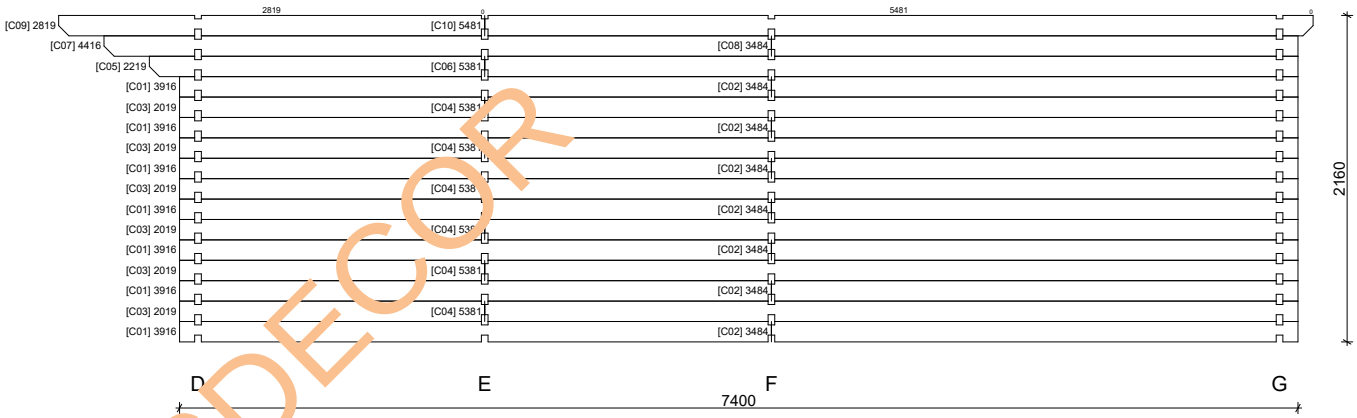

pdfelement
OIKOSDECOR

Architect name:	Thickness:	Type:	Project name:	Project No:	Year:	Page:
OIKOSDECOR	44 mm	Custom	Ikaria		2019	7

Remove Watermark Now

WALL D 1:50

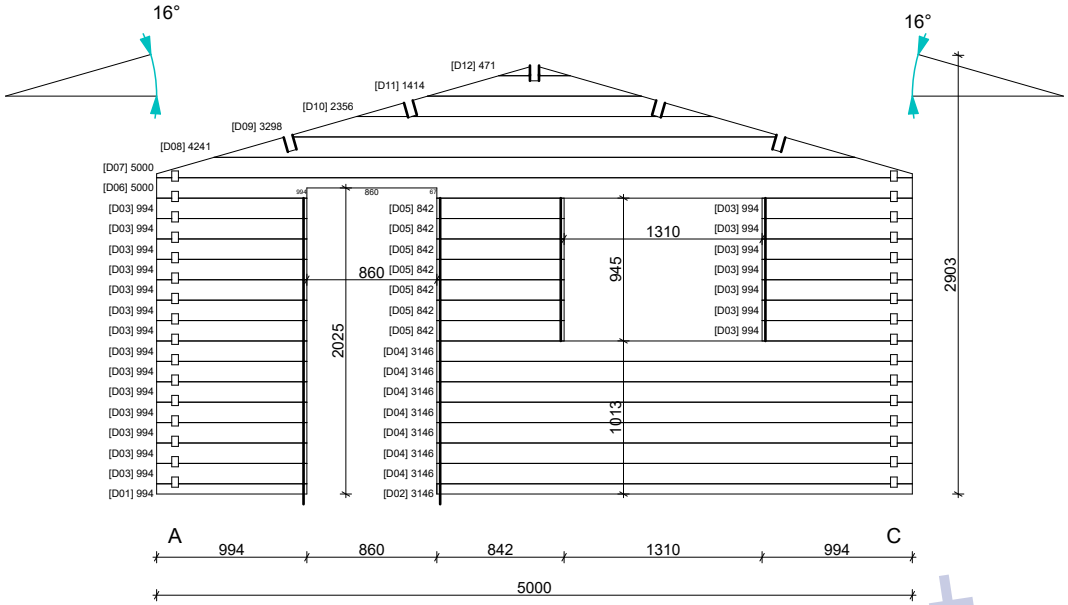

pdfelement

WALL E 1:50

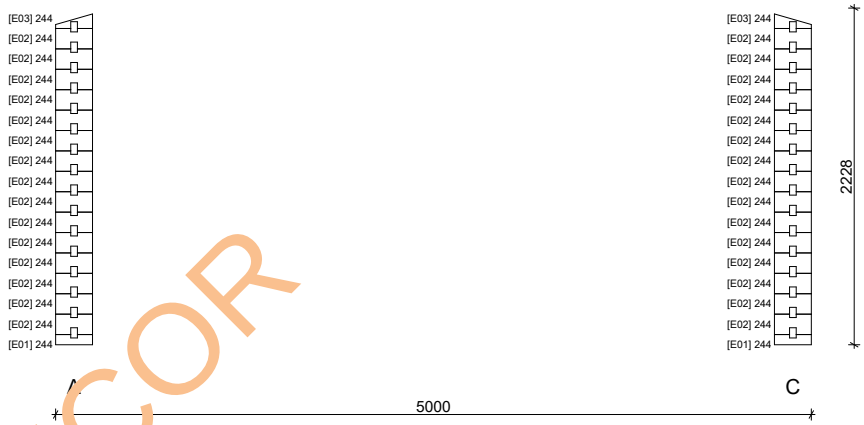

OIKOSDECOR

Architect name:	Thickness:	Type:	Project name:	Project No:	Year:	Page:
OIKOSDECOR	**44 mm**	**Custom**	**Ikaria**		**2019**	8

OikosDecor
Remove Watermark Now

WALLL F 1:50

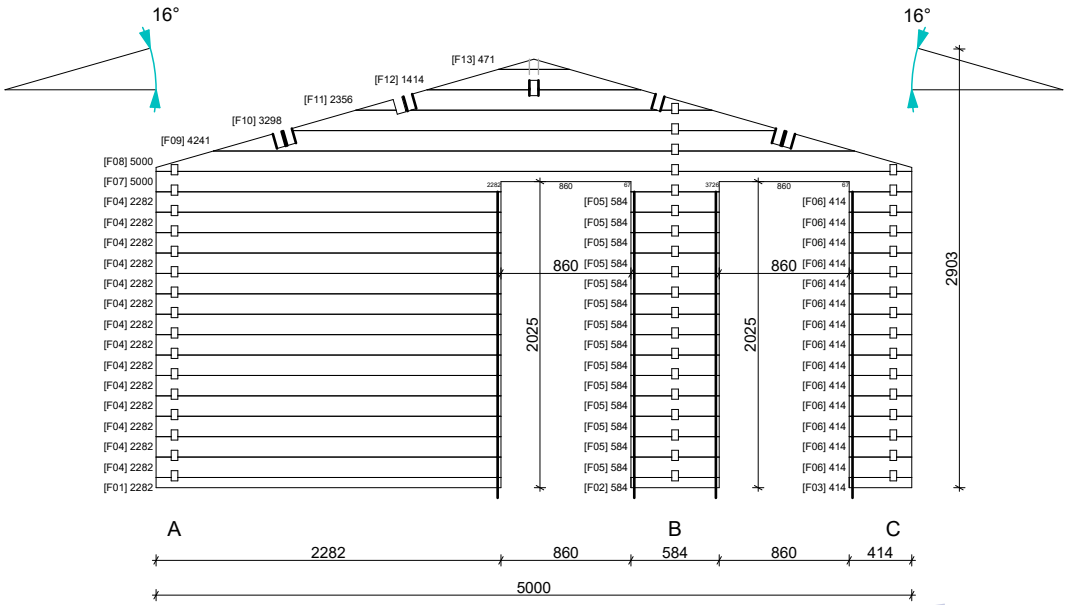

pdfelement

WALL G 1:50

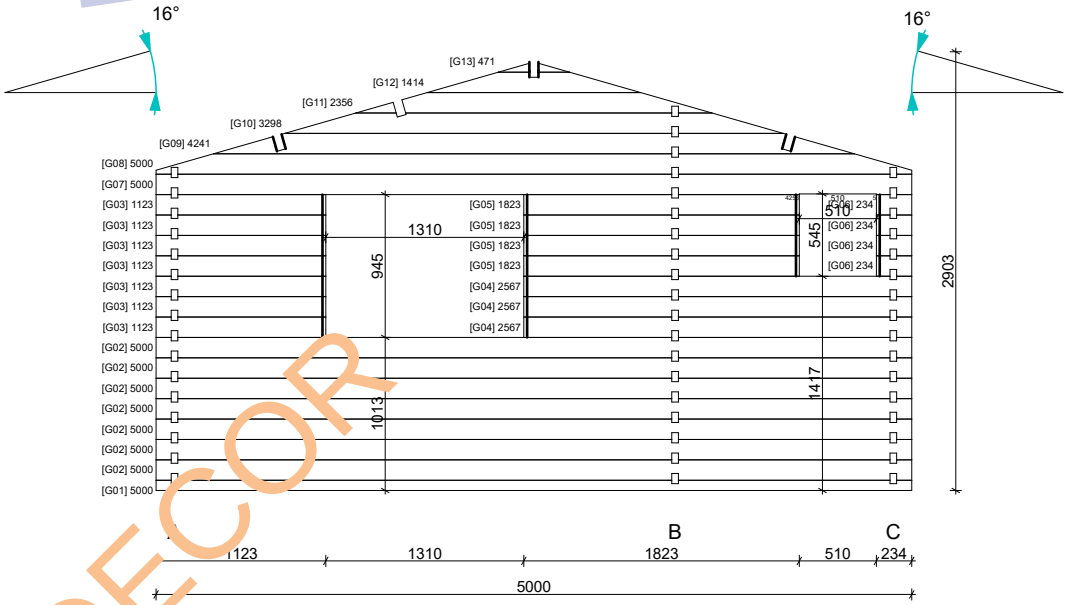

OIKOSDECOR

Architect name:	Thickness:	Type:	Project name:	Project No:	Year:	Page:
OIKOSDECOR	44 mm	Custom	Ikaria		2019	9

OikosDecor
Remove Watermark Now

WINDOWS & DOORS LIST

44 mm Ikaria S13399							
Type	**Quality/notes**	**Nominal W x H Size**	**Orientation**	**Glazing**	**Qty**	**3D Front Axonometry**	**Windows and doors boxes**
Door	Premium	850x1980	R	Full wood	2	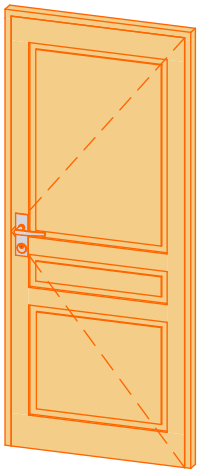	-----
Door	Premium	850x1980	R	50% glass, double glazing	1	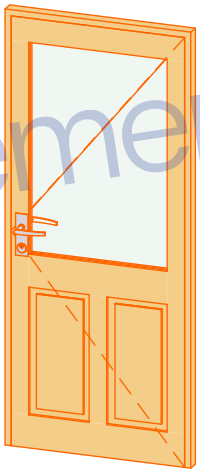	189mm
Window	Premium	500x520	L	Turn, double glazing	1	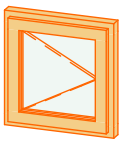	189mm
Window	Premium	1300x920	R	T&T, double glazing	3	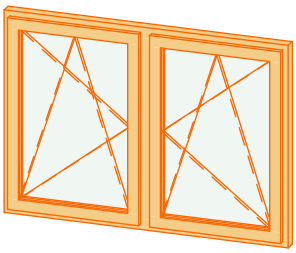	189mm

pdfelement
OIKOSDECOR

Architect name:	Thickness:	Type:	Project name:	Project No:	Year:	Page:
OIKOSDECOR	**44 mm**	**Custom**	**Ikaria**		**2019**	**10**